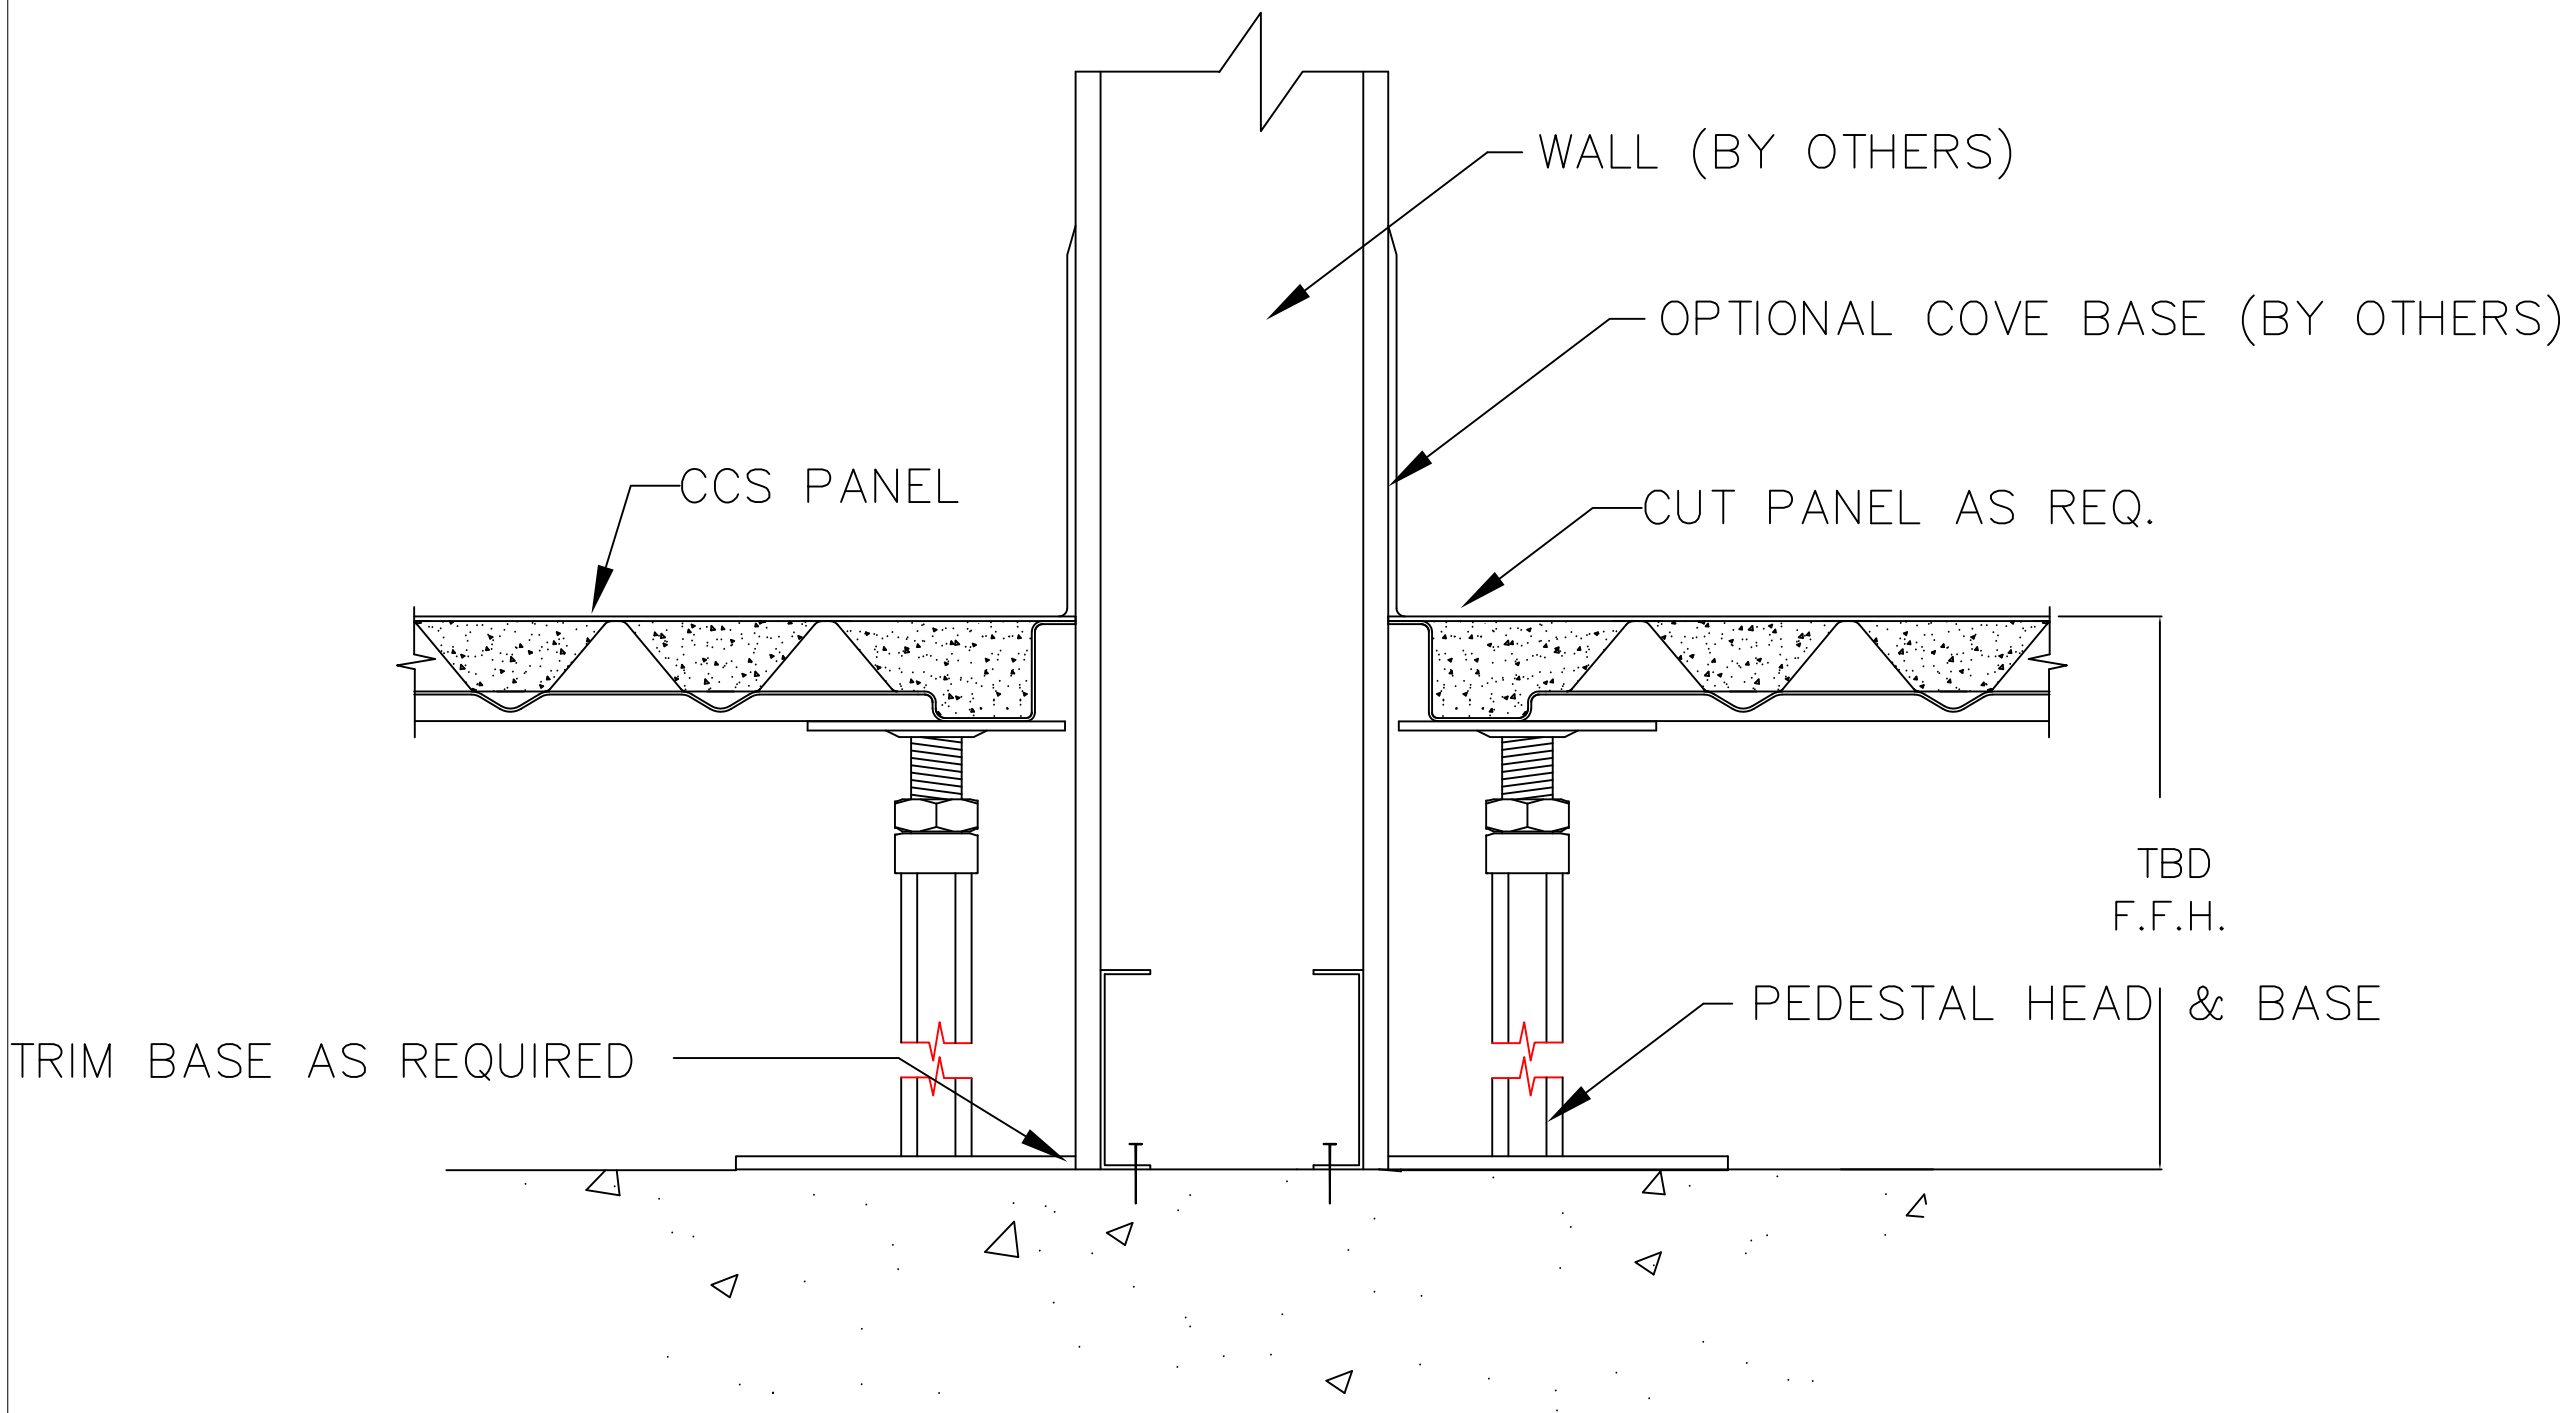

AF

ACCESS FLOOR @ PARTITION WALL

N.T.S.

AFC ACCESS FLOOR CORP

REV	DATE
R1	

Access Floor Corp
425-430-0600

ACCESS FLOOR
DETAIL DRAWINGS

Drawn By: FMS

Date: February 21, 2008

Scale: NTS

Description: Partition Wall Detail

Drawing No. AF