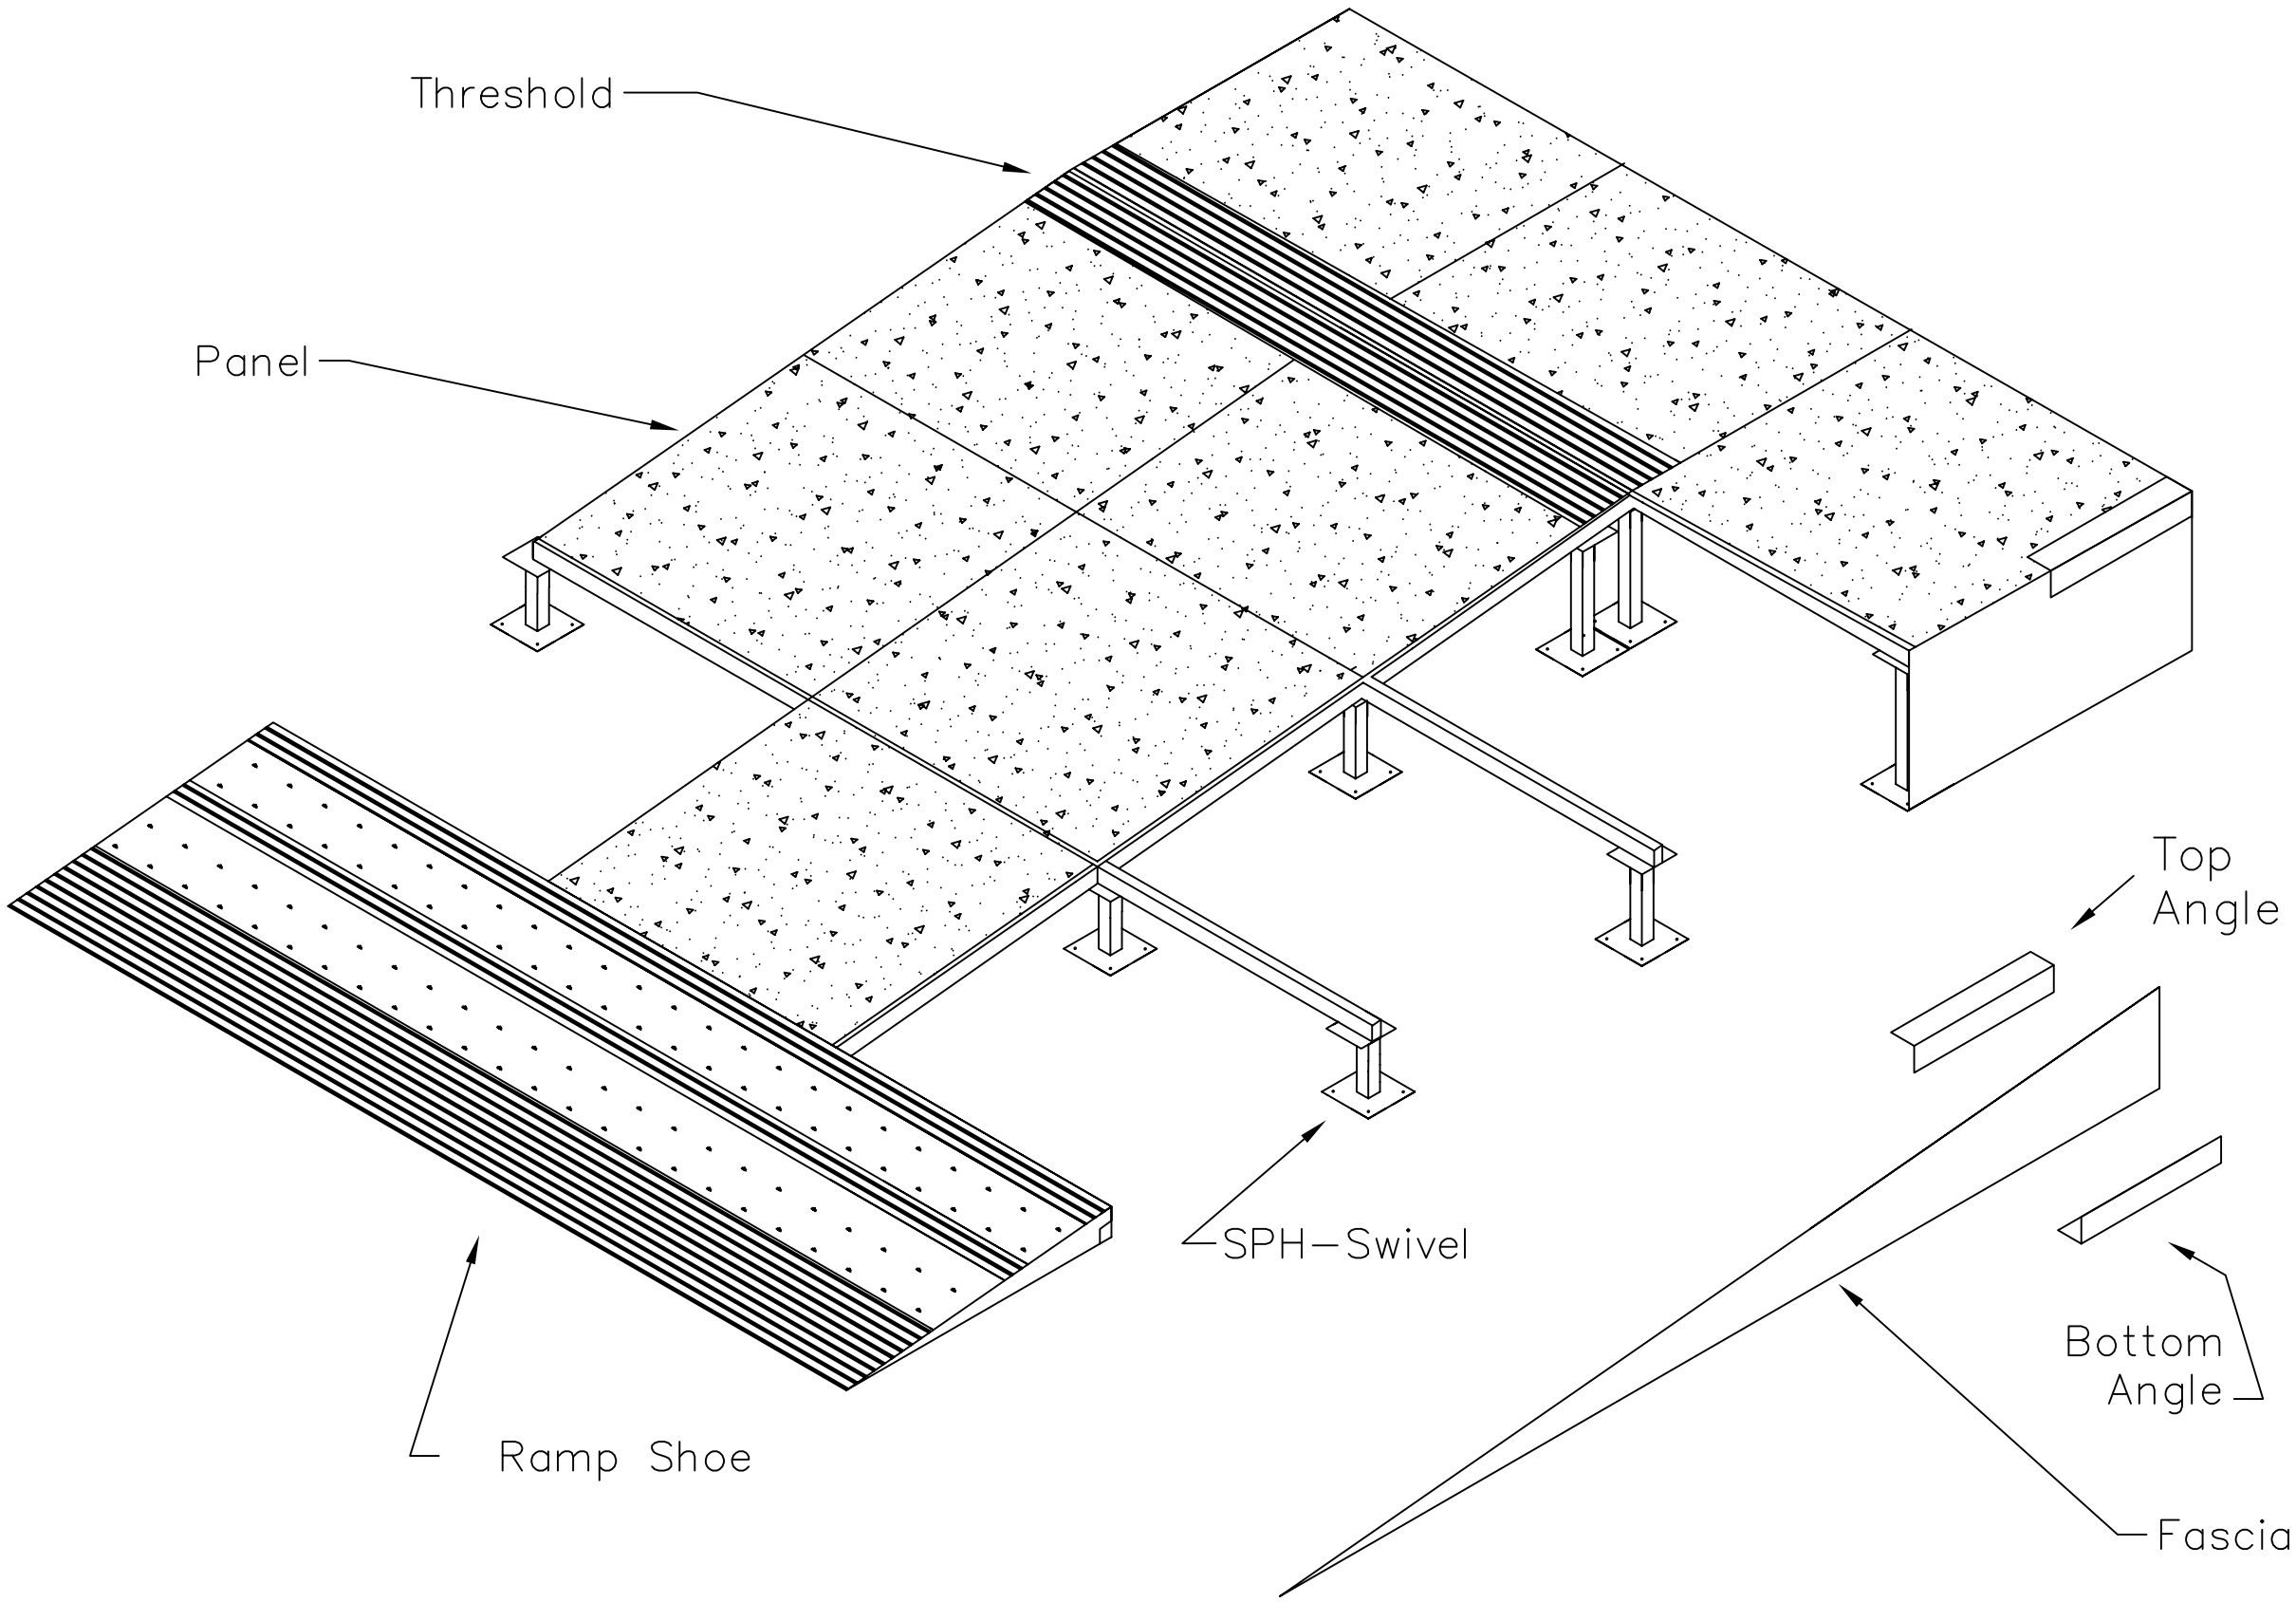

AFC
ACCESS FLOOR CORP

REV	DATE
R1	

Access Floor Corp
425–430–0600

ACCESS FLOOR
DETAIL DRAWINGS

Drawn By:
FMS

Date:
February 21, 2008

Scale:
NTS

Description:
Ramp Assembly Detail

Drawing No.
AF